


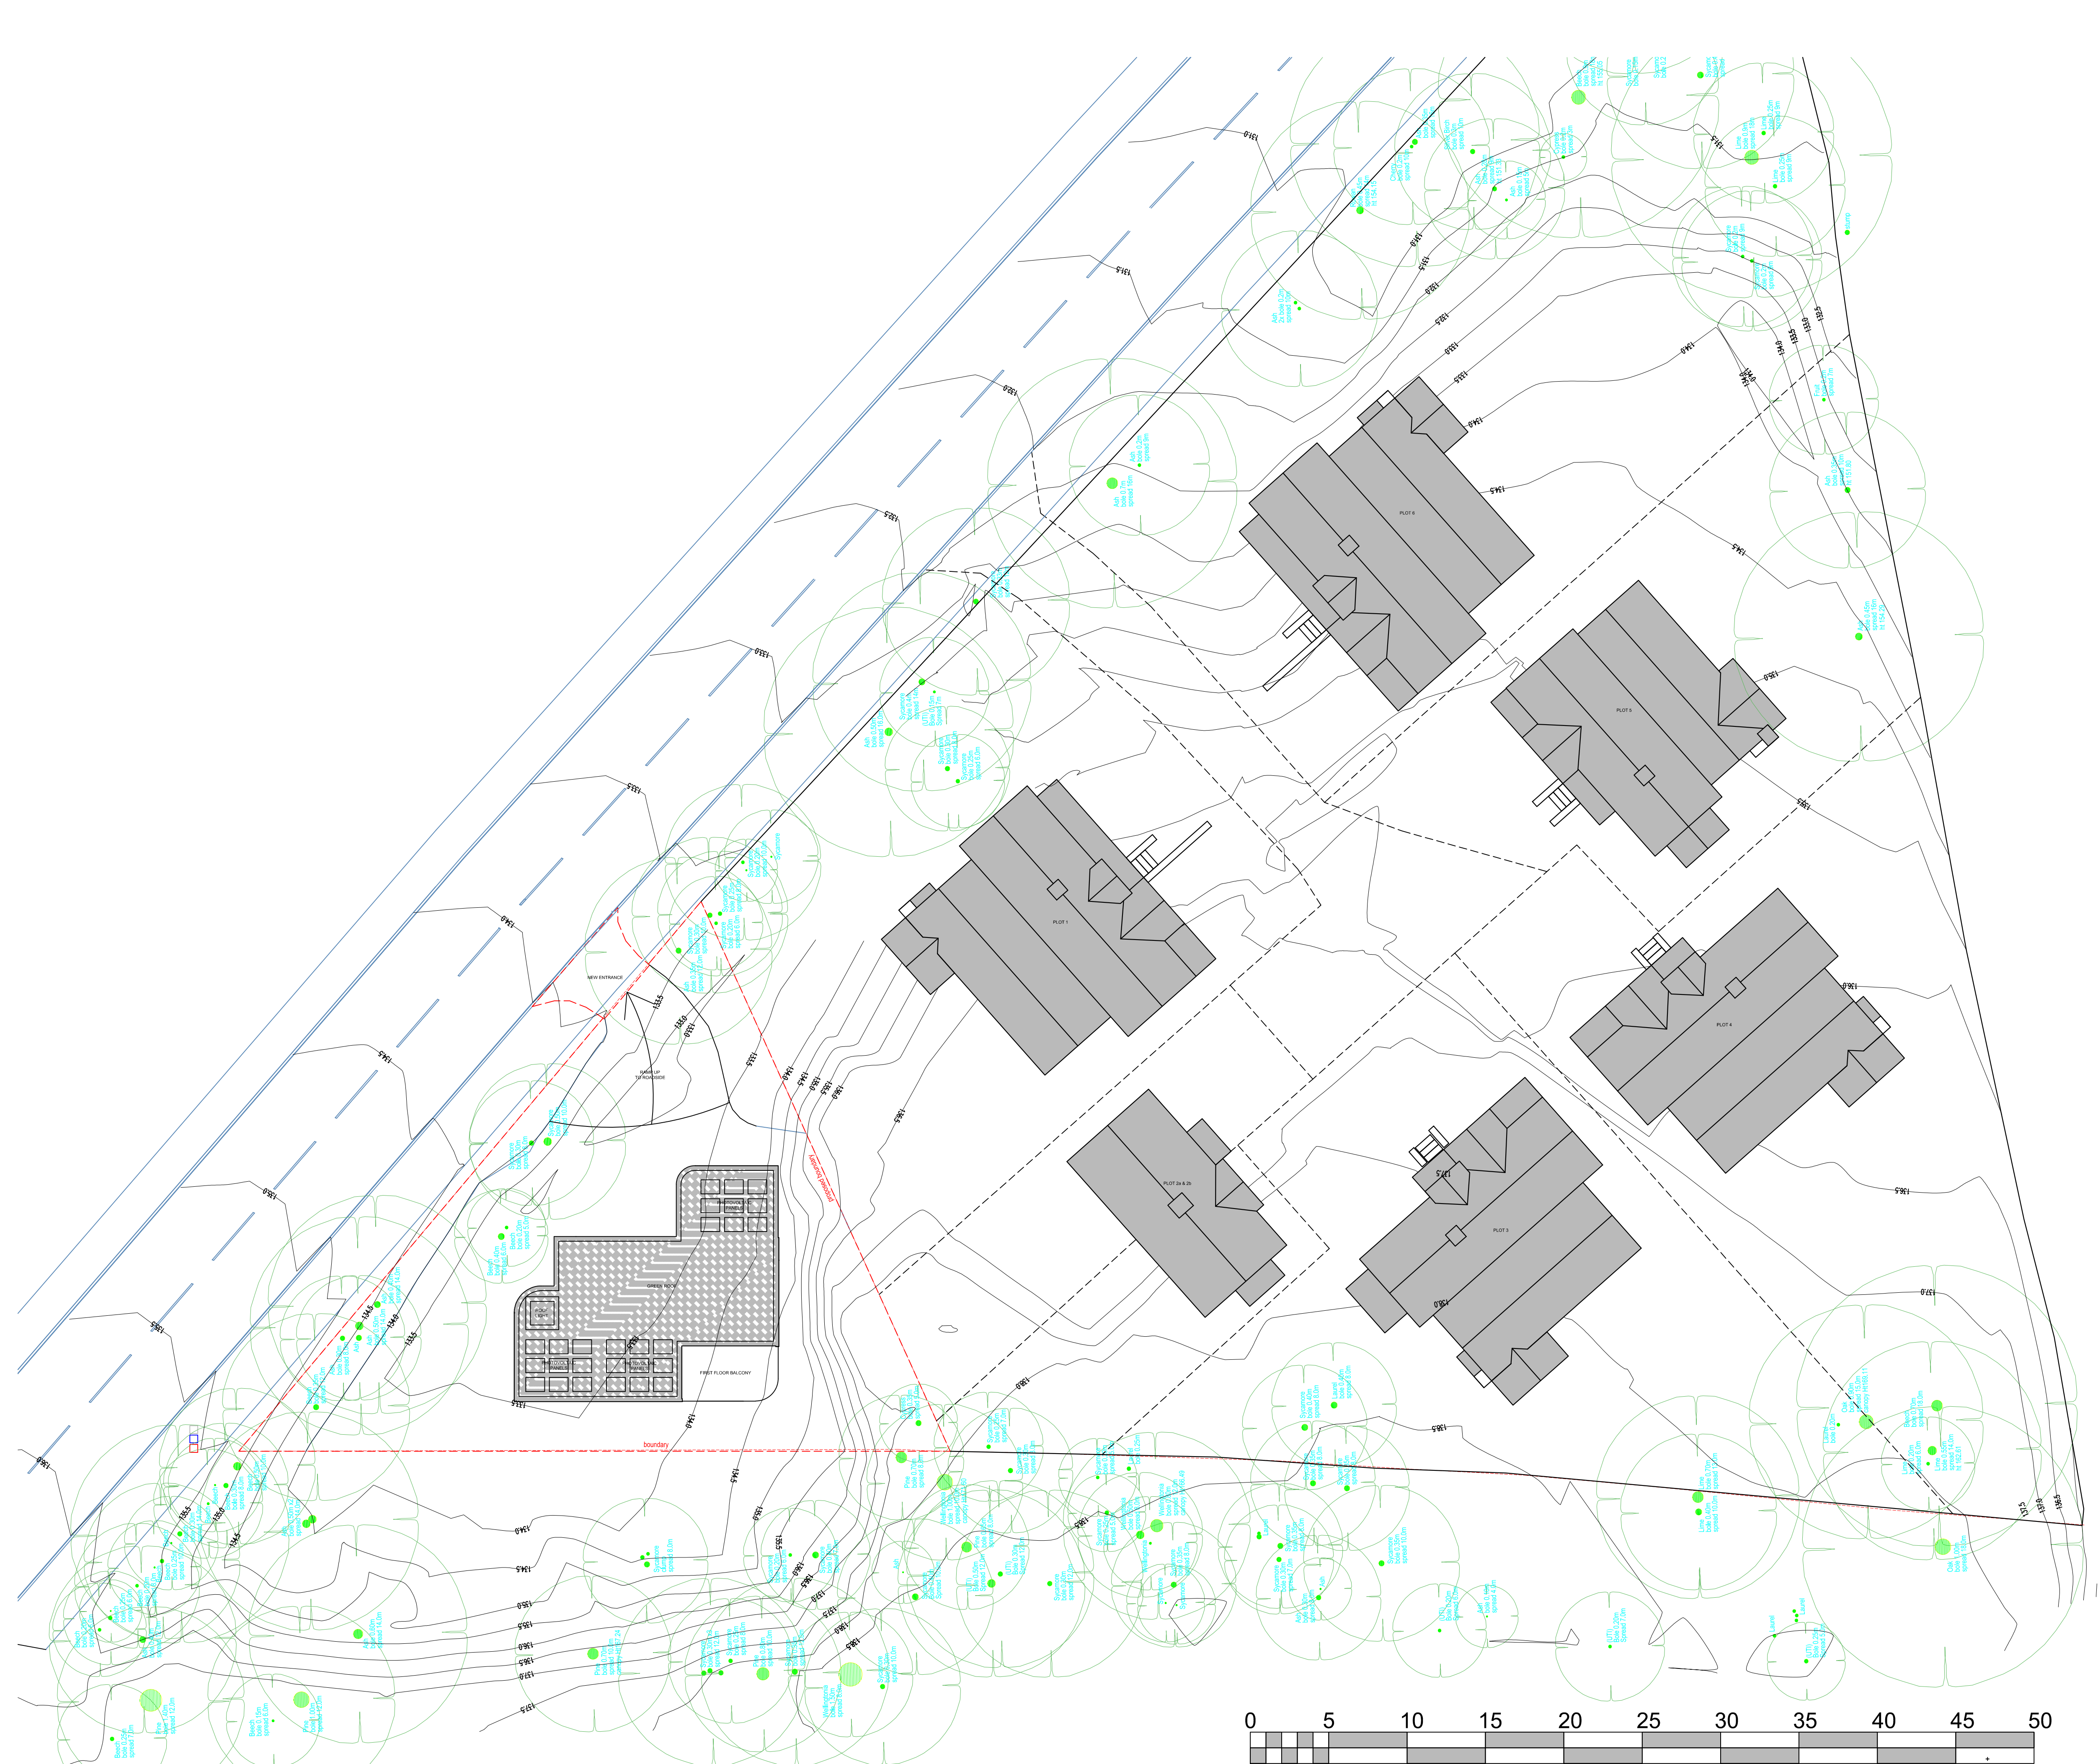

Client:
Mr Simon Wilkonson
Spinney Hill
East Grinstead
RH19 3TB

Prior to the commencement of any works, the contractor is to check and / or determine all construction details, including checking all site levels and dimensions. The drawing is to be read in conjunction with all other project documentation, construction notes and / or project specification. All discrepancies should be reported immediately.

Rev.	Date	Details	Drawn

Site Address:
**SPINNEY HILL
LEWES ROAD
EAST GRINSTEAD
RH19 3TB**

Description:
SITE PLAN - PROPOSED

Drawing Number:
054-P-002 Rev -

Date:
10.04.21

Scale:
1:100 & 1:1250


Status:
PRELIMINARY

AutoCAD Reference:
026-approved.dwg

Drawn:
AMcN

Checked:
-

McN Design Ltd.

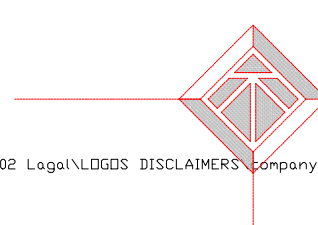

\\psf\\Host1\\Volumes\\MCN Store 1\\0-02 McN Company\\0-02-02 Legal\\LOGOS DISCLAIMER\\Company.png

Building concept and Interior design and Project Management

This drawing is the copyright of McN Design Ltd.
This drawing or the designs described on it must not be used in conjunction with any other project without the written consent of McN Design Ltd.